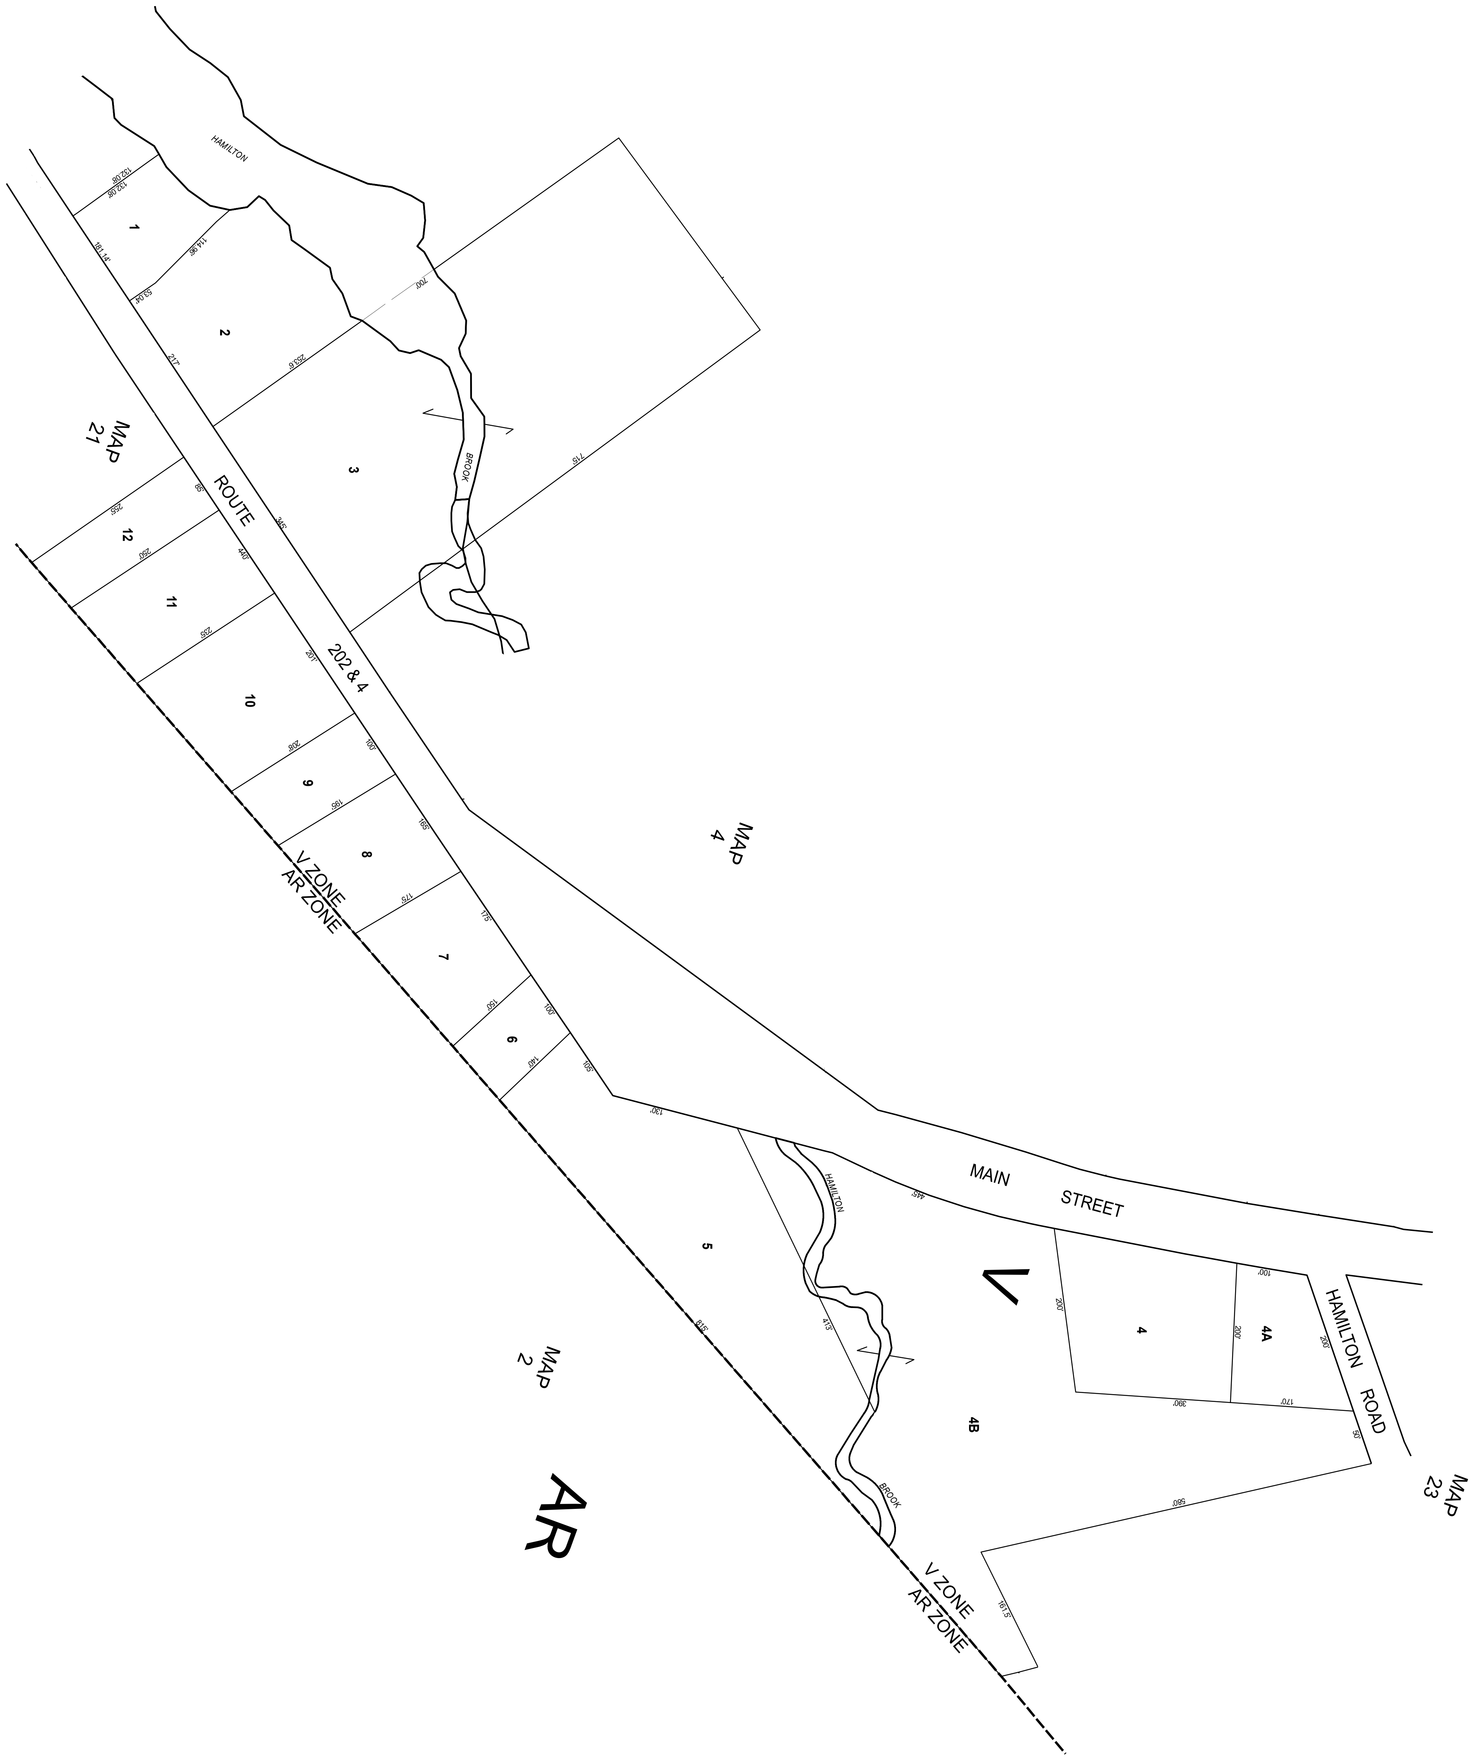

MAP NO. 22

N

LEGEND

ZONING DISTRICT
RIGHT OF WAY
COMMON OWNERSHIP
MATCH LINE — M.L.
WETLANDS

PARCEL AREA ..... Ac
PARCEL NUMBER 5
RECORD DIMENSION ... 100'
RECORD DIMENSION ... 100'S
WATER

SCALE: 1" = 100'

FEET 100 50 0 100 200 300
METERS 25 12 0 25 50 75

REVISED TO: APRIL 1, 2021

PROPERTY MAPS

WATERBORO

MAINE

REVISED & REPRINTED BY

CAI Technologies
Precision Mapping. Geospatial Solutions.
11 Pleasant Street, Littleton, NH 03561
800.322.4540 - www.cai-tech.com

THIS MAP IS FOR ASSESSMENT PURPOSES. IT IS NOT VALID FOR LEGAL DESCRIPTION OR CONVEYANCE. THE HORIZONTAL DATUM IS THE MAINE STATE PLANE COORDINATE SYSTEM, NAD 83.

THE 100 YEAR FLOOD HAZARD AREA SHOWN HERON IS APPROXIMATE AS DETERMINED BY FLOOD INSURANCE RATE MAPS DATED 2/1/1985. ANY APPARENT DISCREPANCIES OR CONCERNS THAT MAY ARISE SHOULD BE ADDRESSED ON A LOT BY LOT BASIS BY AN APPROPRIATE PROFESSIONAL.

MAPS ORIGINALLY COMPILED BY SEBAGO TECHNICS, INC.